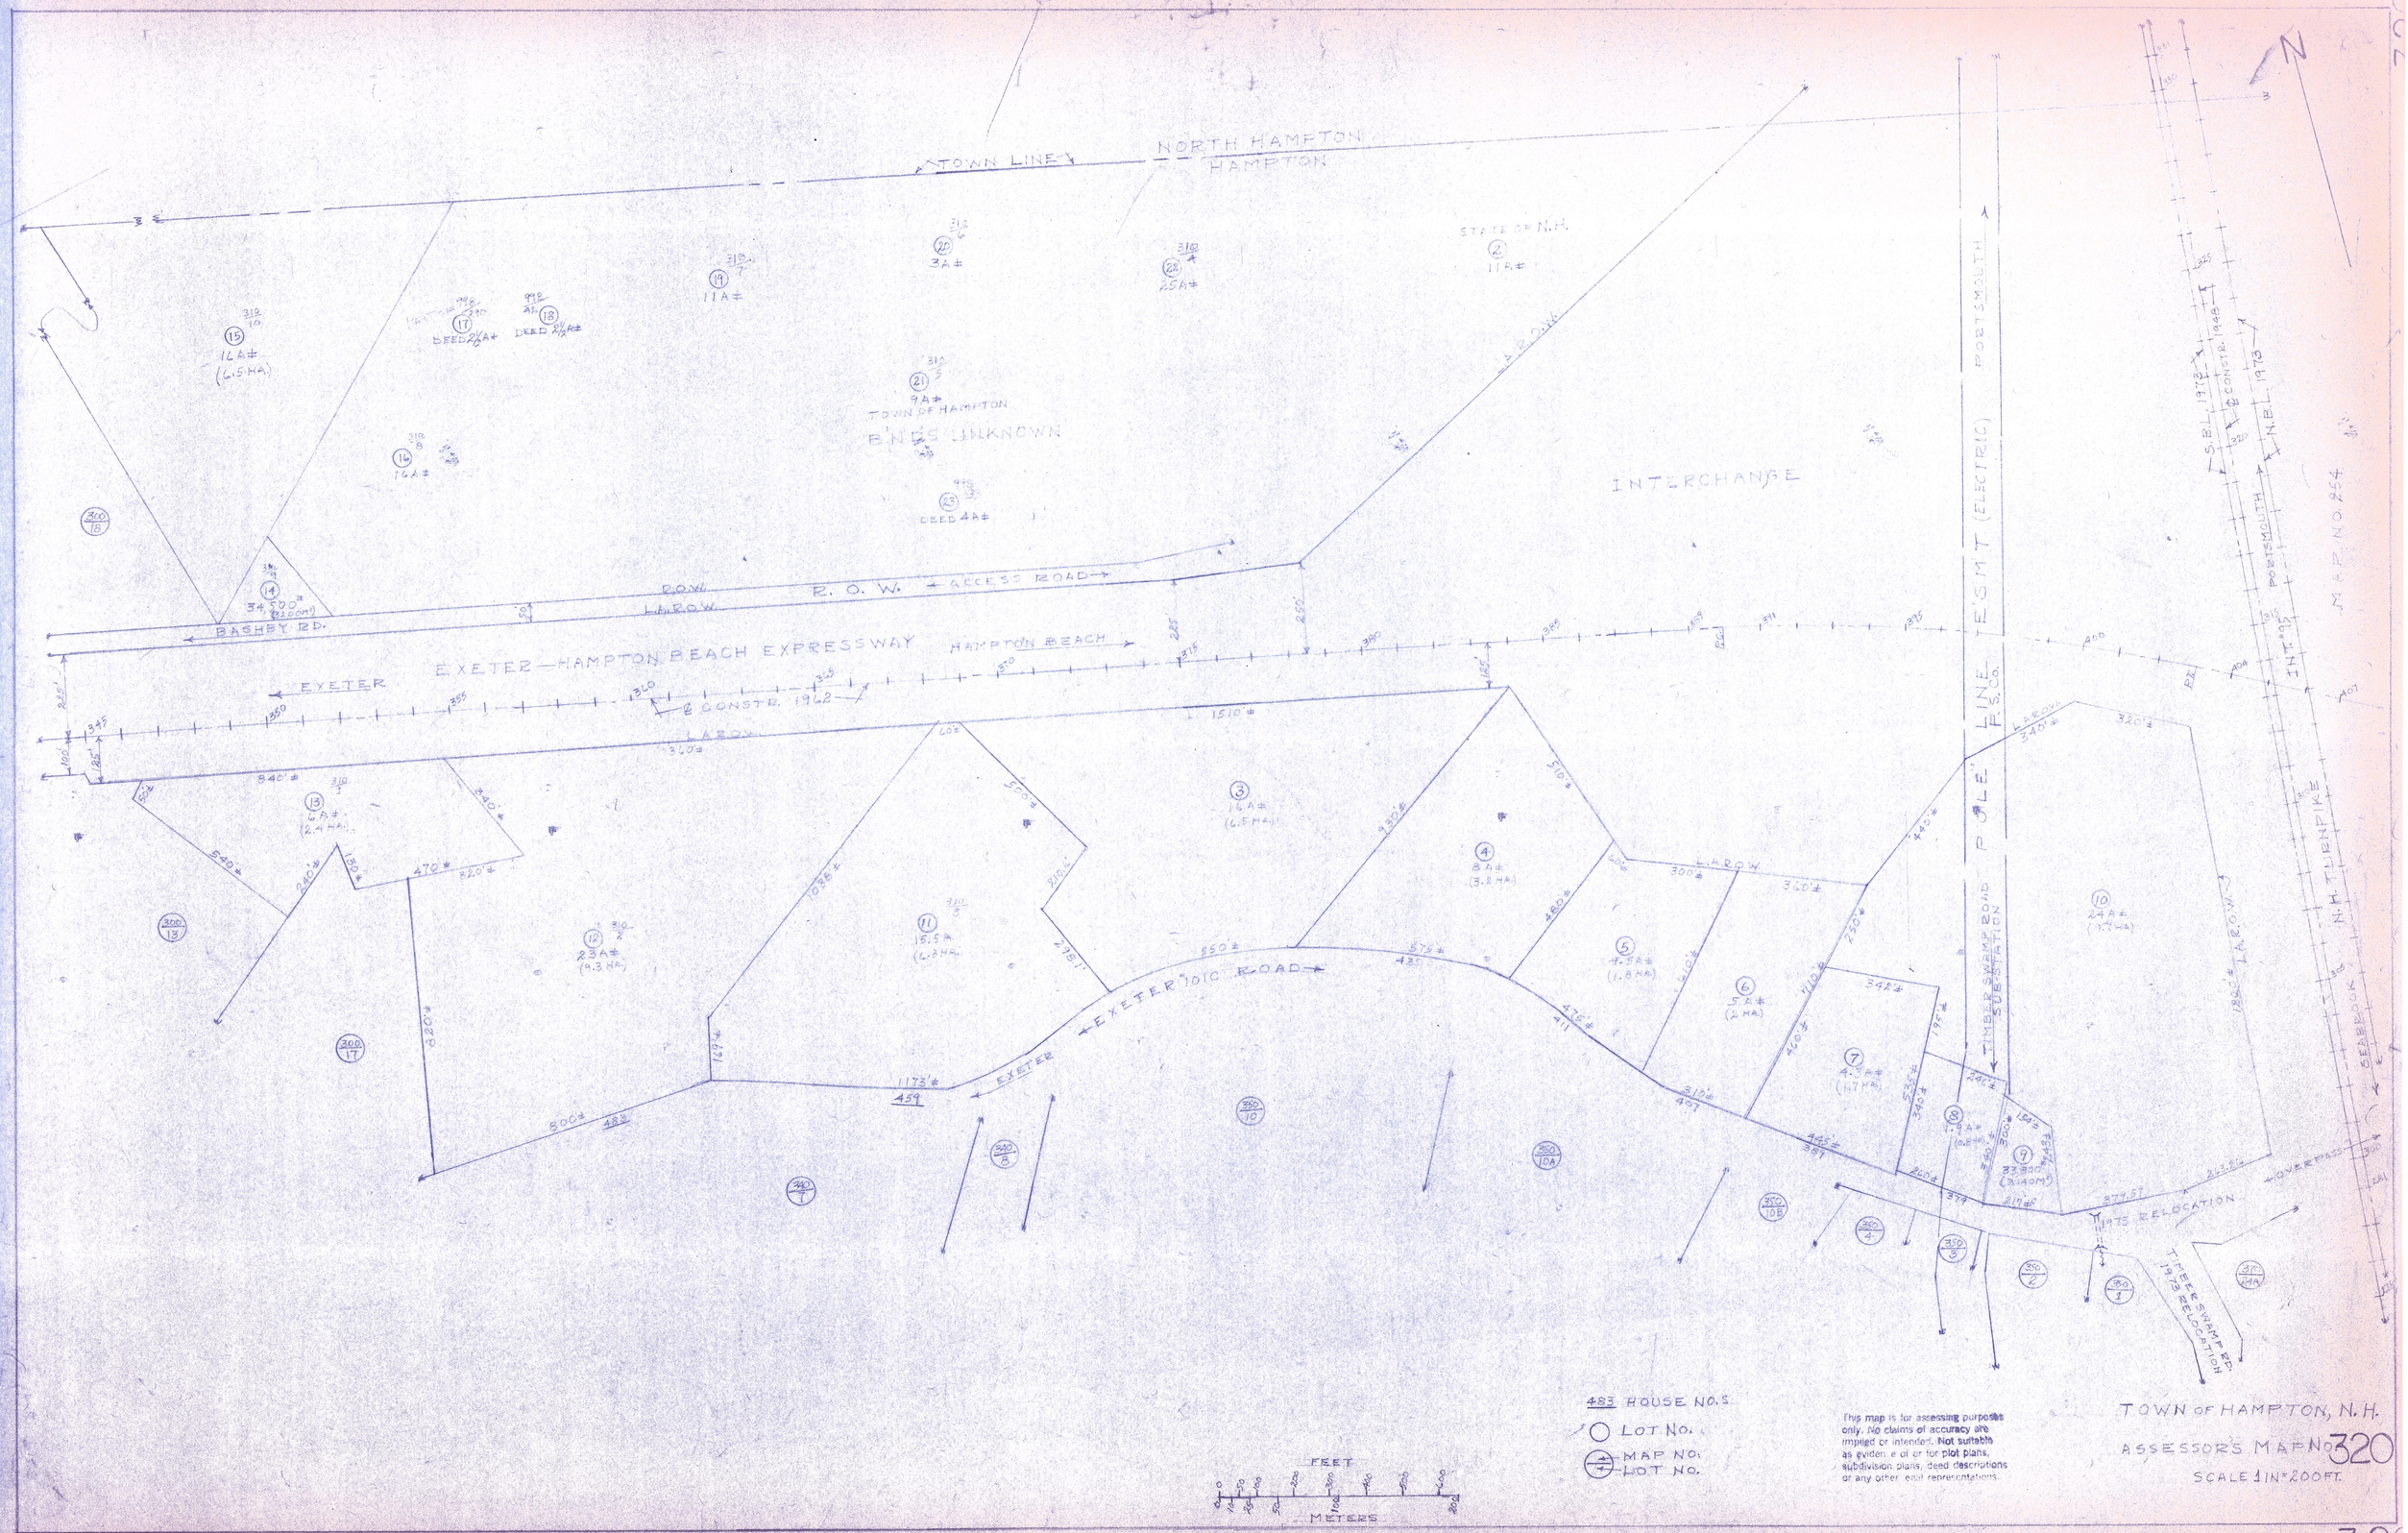

TOWN LINE
NORTH HAMPTON
HAMPTON
STATE OF N.H.
TOWN OF HAMPTON
B'N'DS UNKNOWN
INTERCHANGE
R. O. W.
ACCESS ROAD
BASHBY RD.
EXETER—HAMPTON BEACH EXPRESSWAY
HAMPTON BEACH
EXETER
℄ CONSTR. 1962
EXETER 101C ROAD
LINE
P.S.Co.
TESMT (ELECTRIC)
PORTSMOUTH
TIMBER SWAMP ROAD SUBSTATION
N.H. TURNPIKE
SEABROOK
OVERPASS
1973 RELOCATION
TIMBER SWAMP RD. 1973 RELOCATION
MAP NO. 254
483 HOUSE NO.S
LOT NO.
MAP NO.
LOT NO.
FEET
METERS
This map is for assessing purposes only. No claims of accuracy are implied or intended. Not suitable as evidence of or for plot plans, subdivision plans, deed descriptions or any other legal representations.
TOWN OF HAMPTON, N.H.
ASSESSOR'S MAP NO. 320
SCALE 1 IN = 200 FT.

320